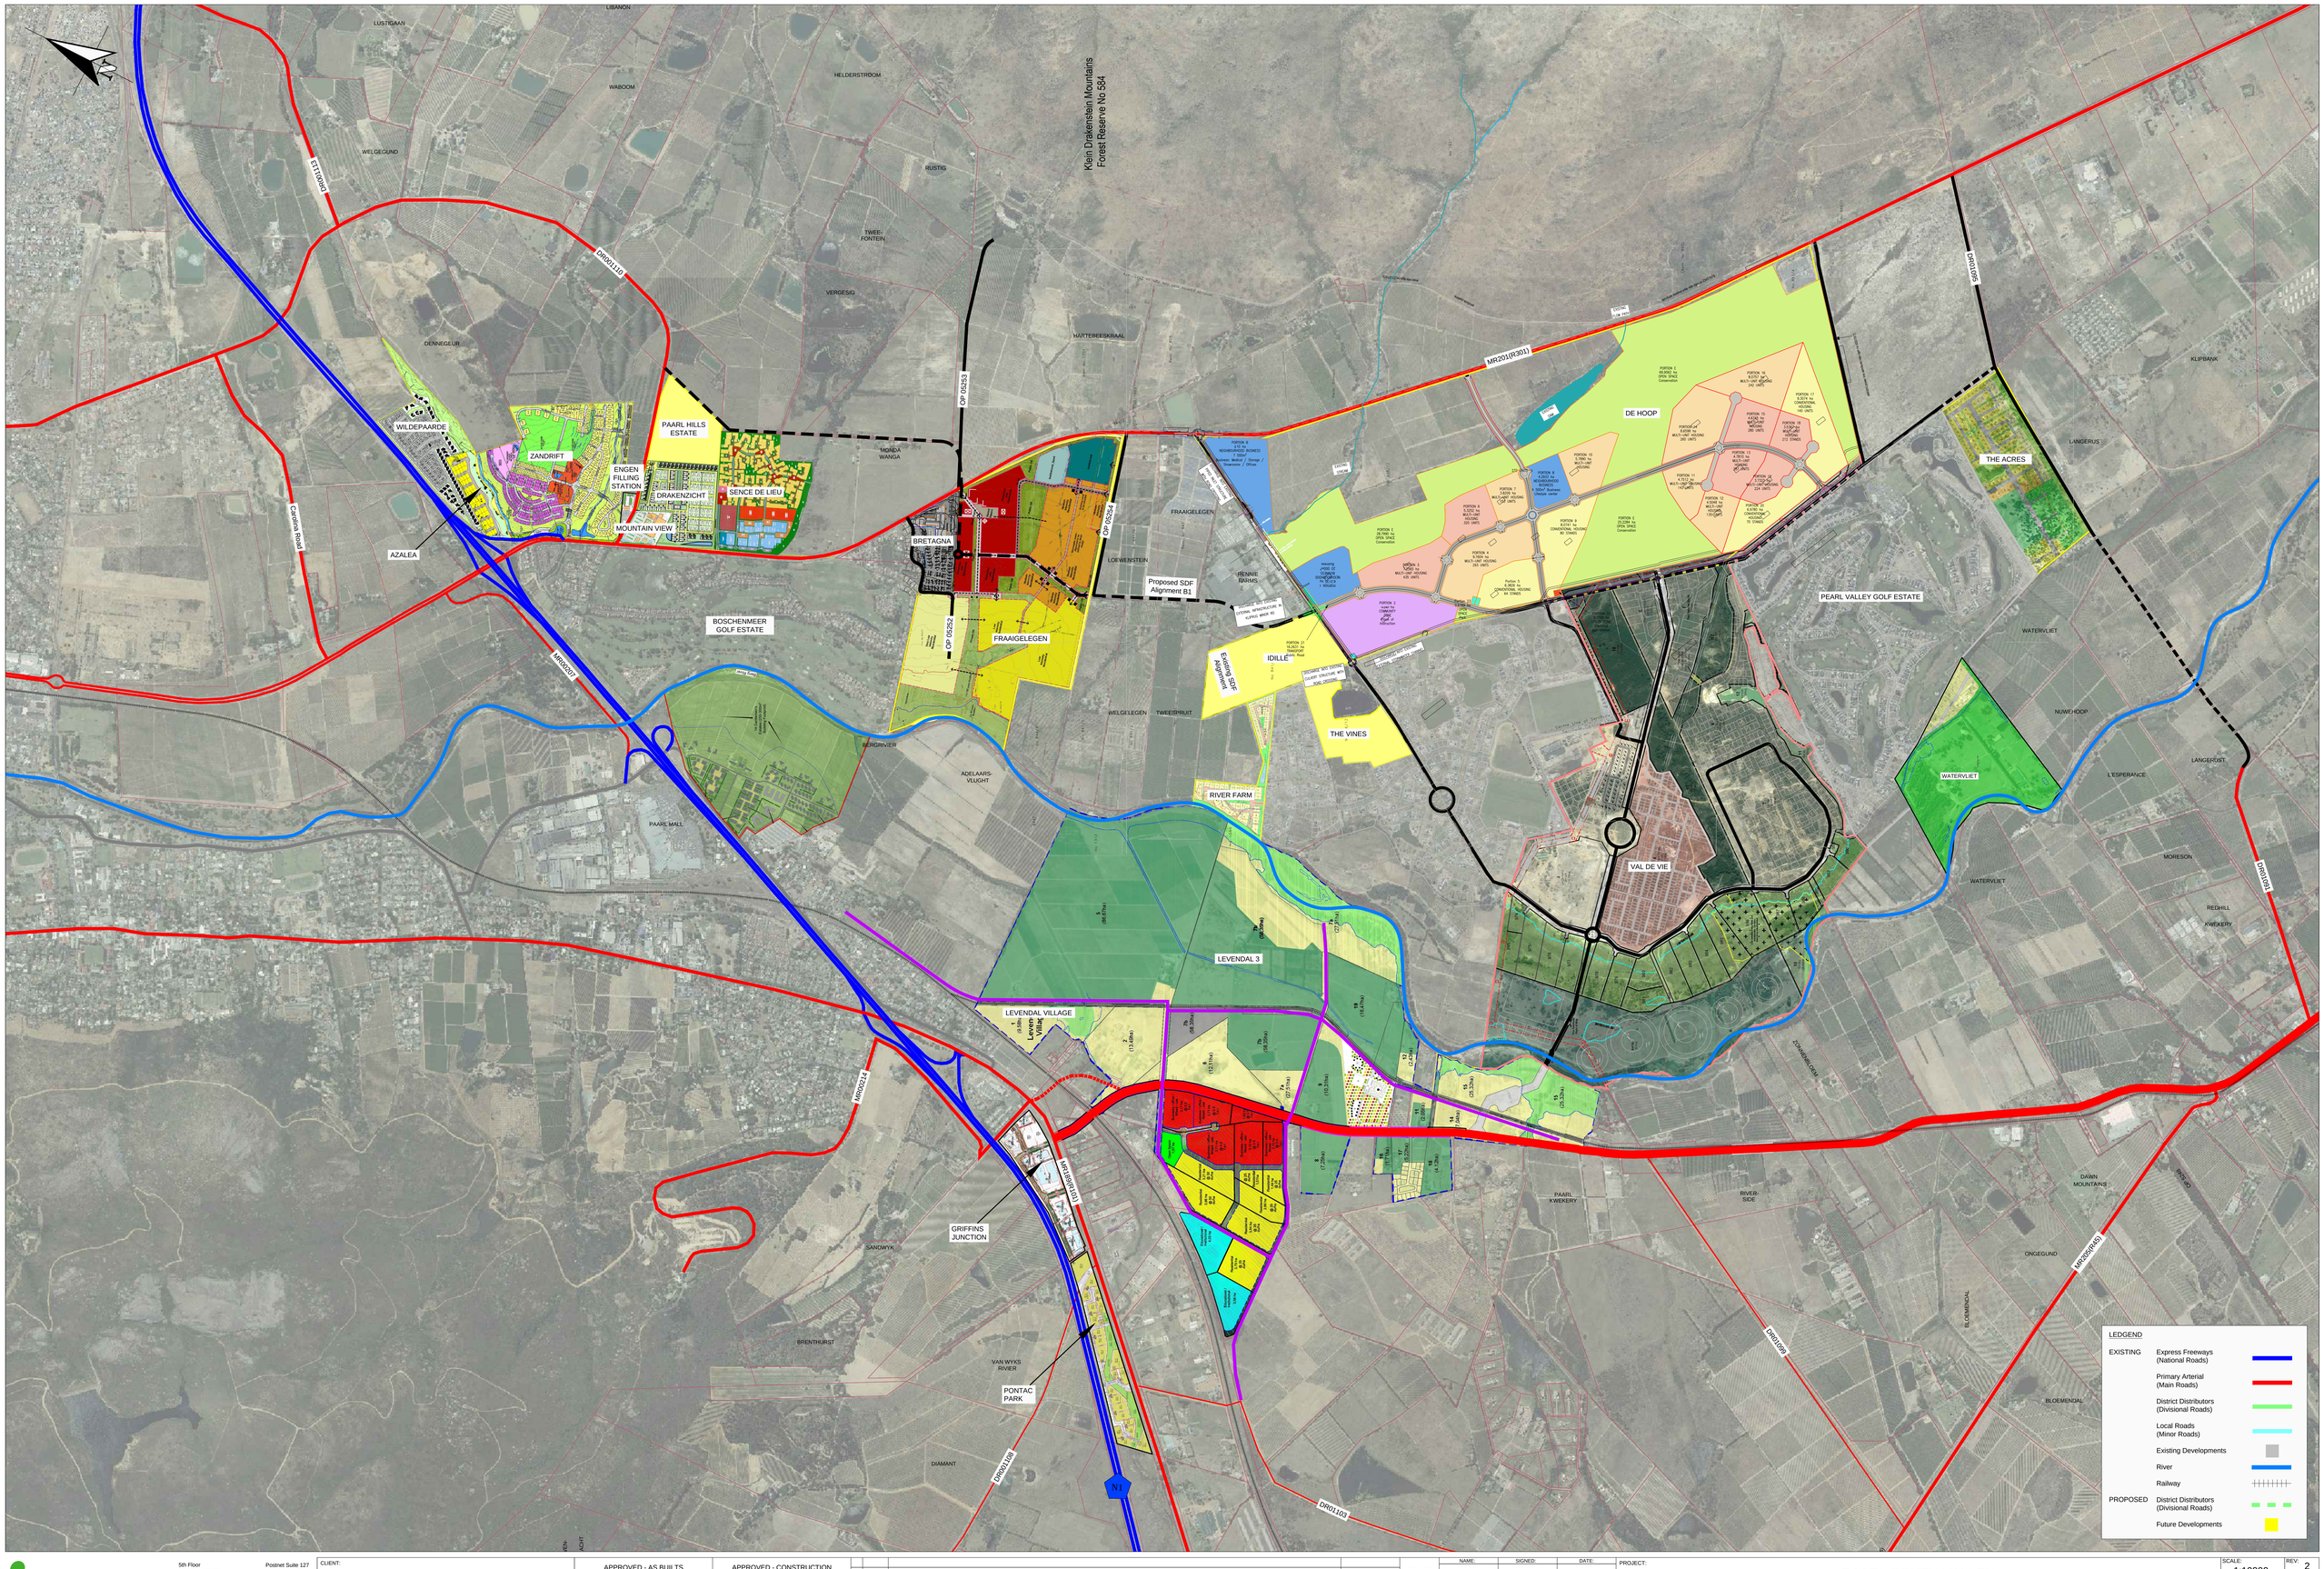


INNOVATIVE TRANSPORT SOLUTIONS

5th Floor
Imperial Terraces
Carl Cronje Drive
Tyger Waterfront,Bellville
7530

Postnet Suite 127
Private Bag X7
Tyger Valley
7536

Tel: (021) 914 6211
Fax: (021) 914 7403

westerncape@itsglobal.co.za
www.itsglobal.co.za

CLIENT: DRAKENSTEIN

APPROVED - AS BUILTS

Name : -
Prof. Reg. No. : -
Date : -

APPROVED - CONSTRUCTION

Name : -
Prof. Reg. No. : -
Date : -

NO.	DATE	REVISION	SIGNED
2	04/24/19	MAP UPDATE	
1	08/16/18	MAP UPDATE	

	NAME:	SIGNED:	DATE:
DESIGNED:	-		
DRAWN:	-		
CHECKED:	-		

KOPIEREG VOORBEHOU / COPYRIGHT RESERVED

PROJECT: PAARL SOUTH VALLEY

DRAWING TITLE: IN-PROCESS/PLANNED DEVELOPMENTS

SCALE: 1:10000 @ A0

REV: 2

DATE: 2019/04/24

DRAWING NUMBER: IP0493 / IMP/ 01

G:\4000 Paarl South Roads Master Plan & Class Conceptual Design\11 Drawings, Figures & GIS\CAD\4000_Paar South Roads Master Plan_R45 Road Reserve_KF_2019-09-25.dwg